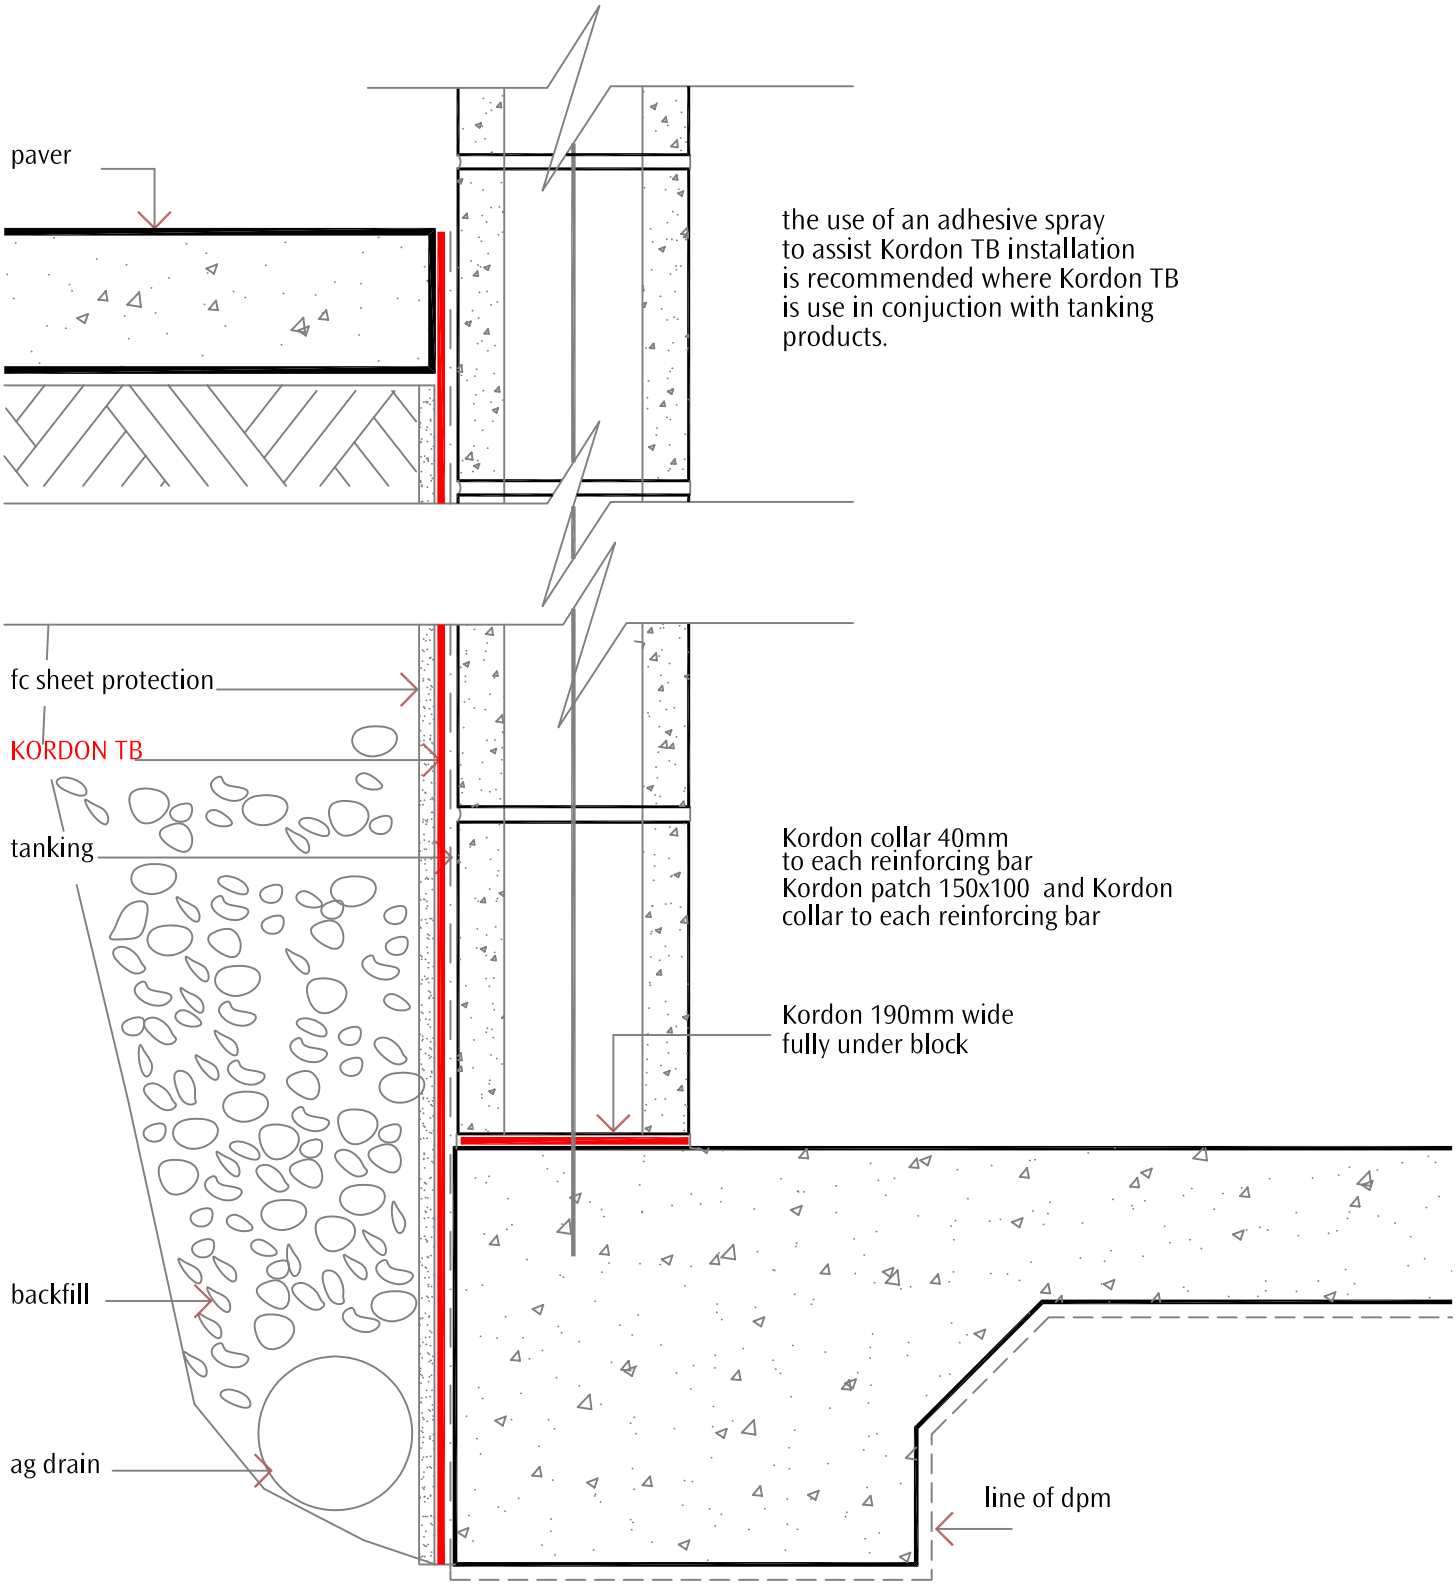

KORDON TERMITE BARRIER

Subject	Sheet No.
retaining wall - detail 5	kd 025